TRANSPORTATION
ENGINEERING
STANDARD DETAILS

TYPICAL COLLECTOR CONCRETE STREET SECTION WITH EARTH MOUNDS

TYPICAL COLLECTOR CONCRETE STREET SECTION WITH EARTH MOUNDS

NOT TO SCALE

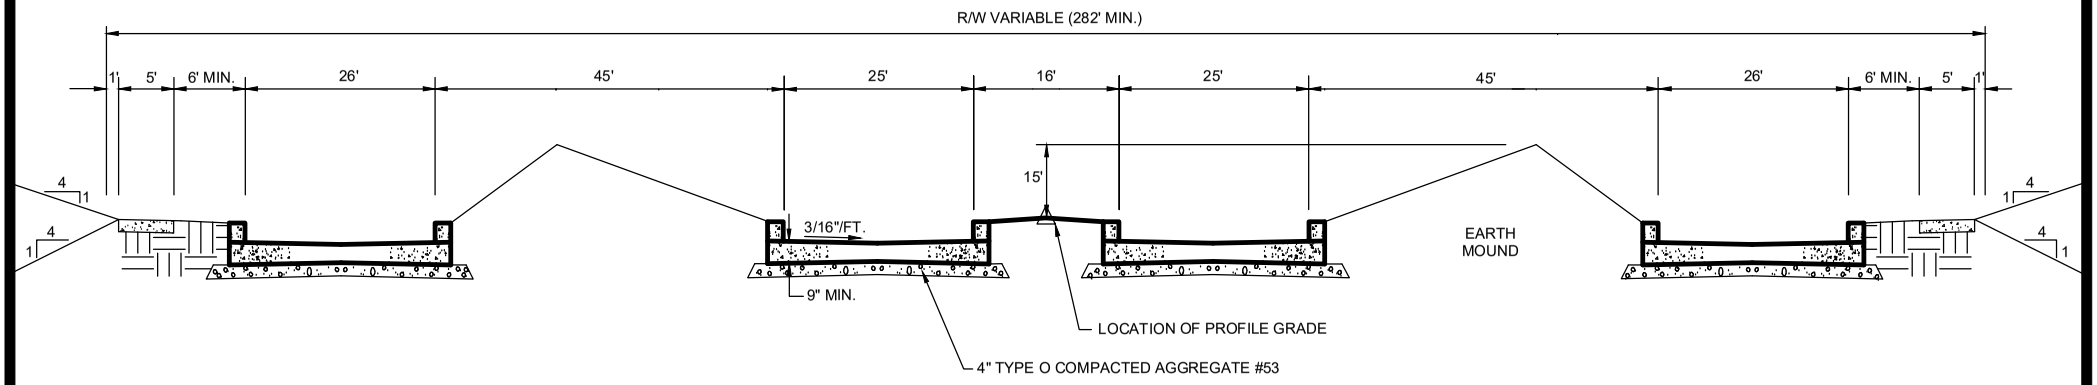

DATE: 11/02/21	NOT TO SCALE	APPROVED BY: P.Z.	SHEET NO: SECTIONS 8